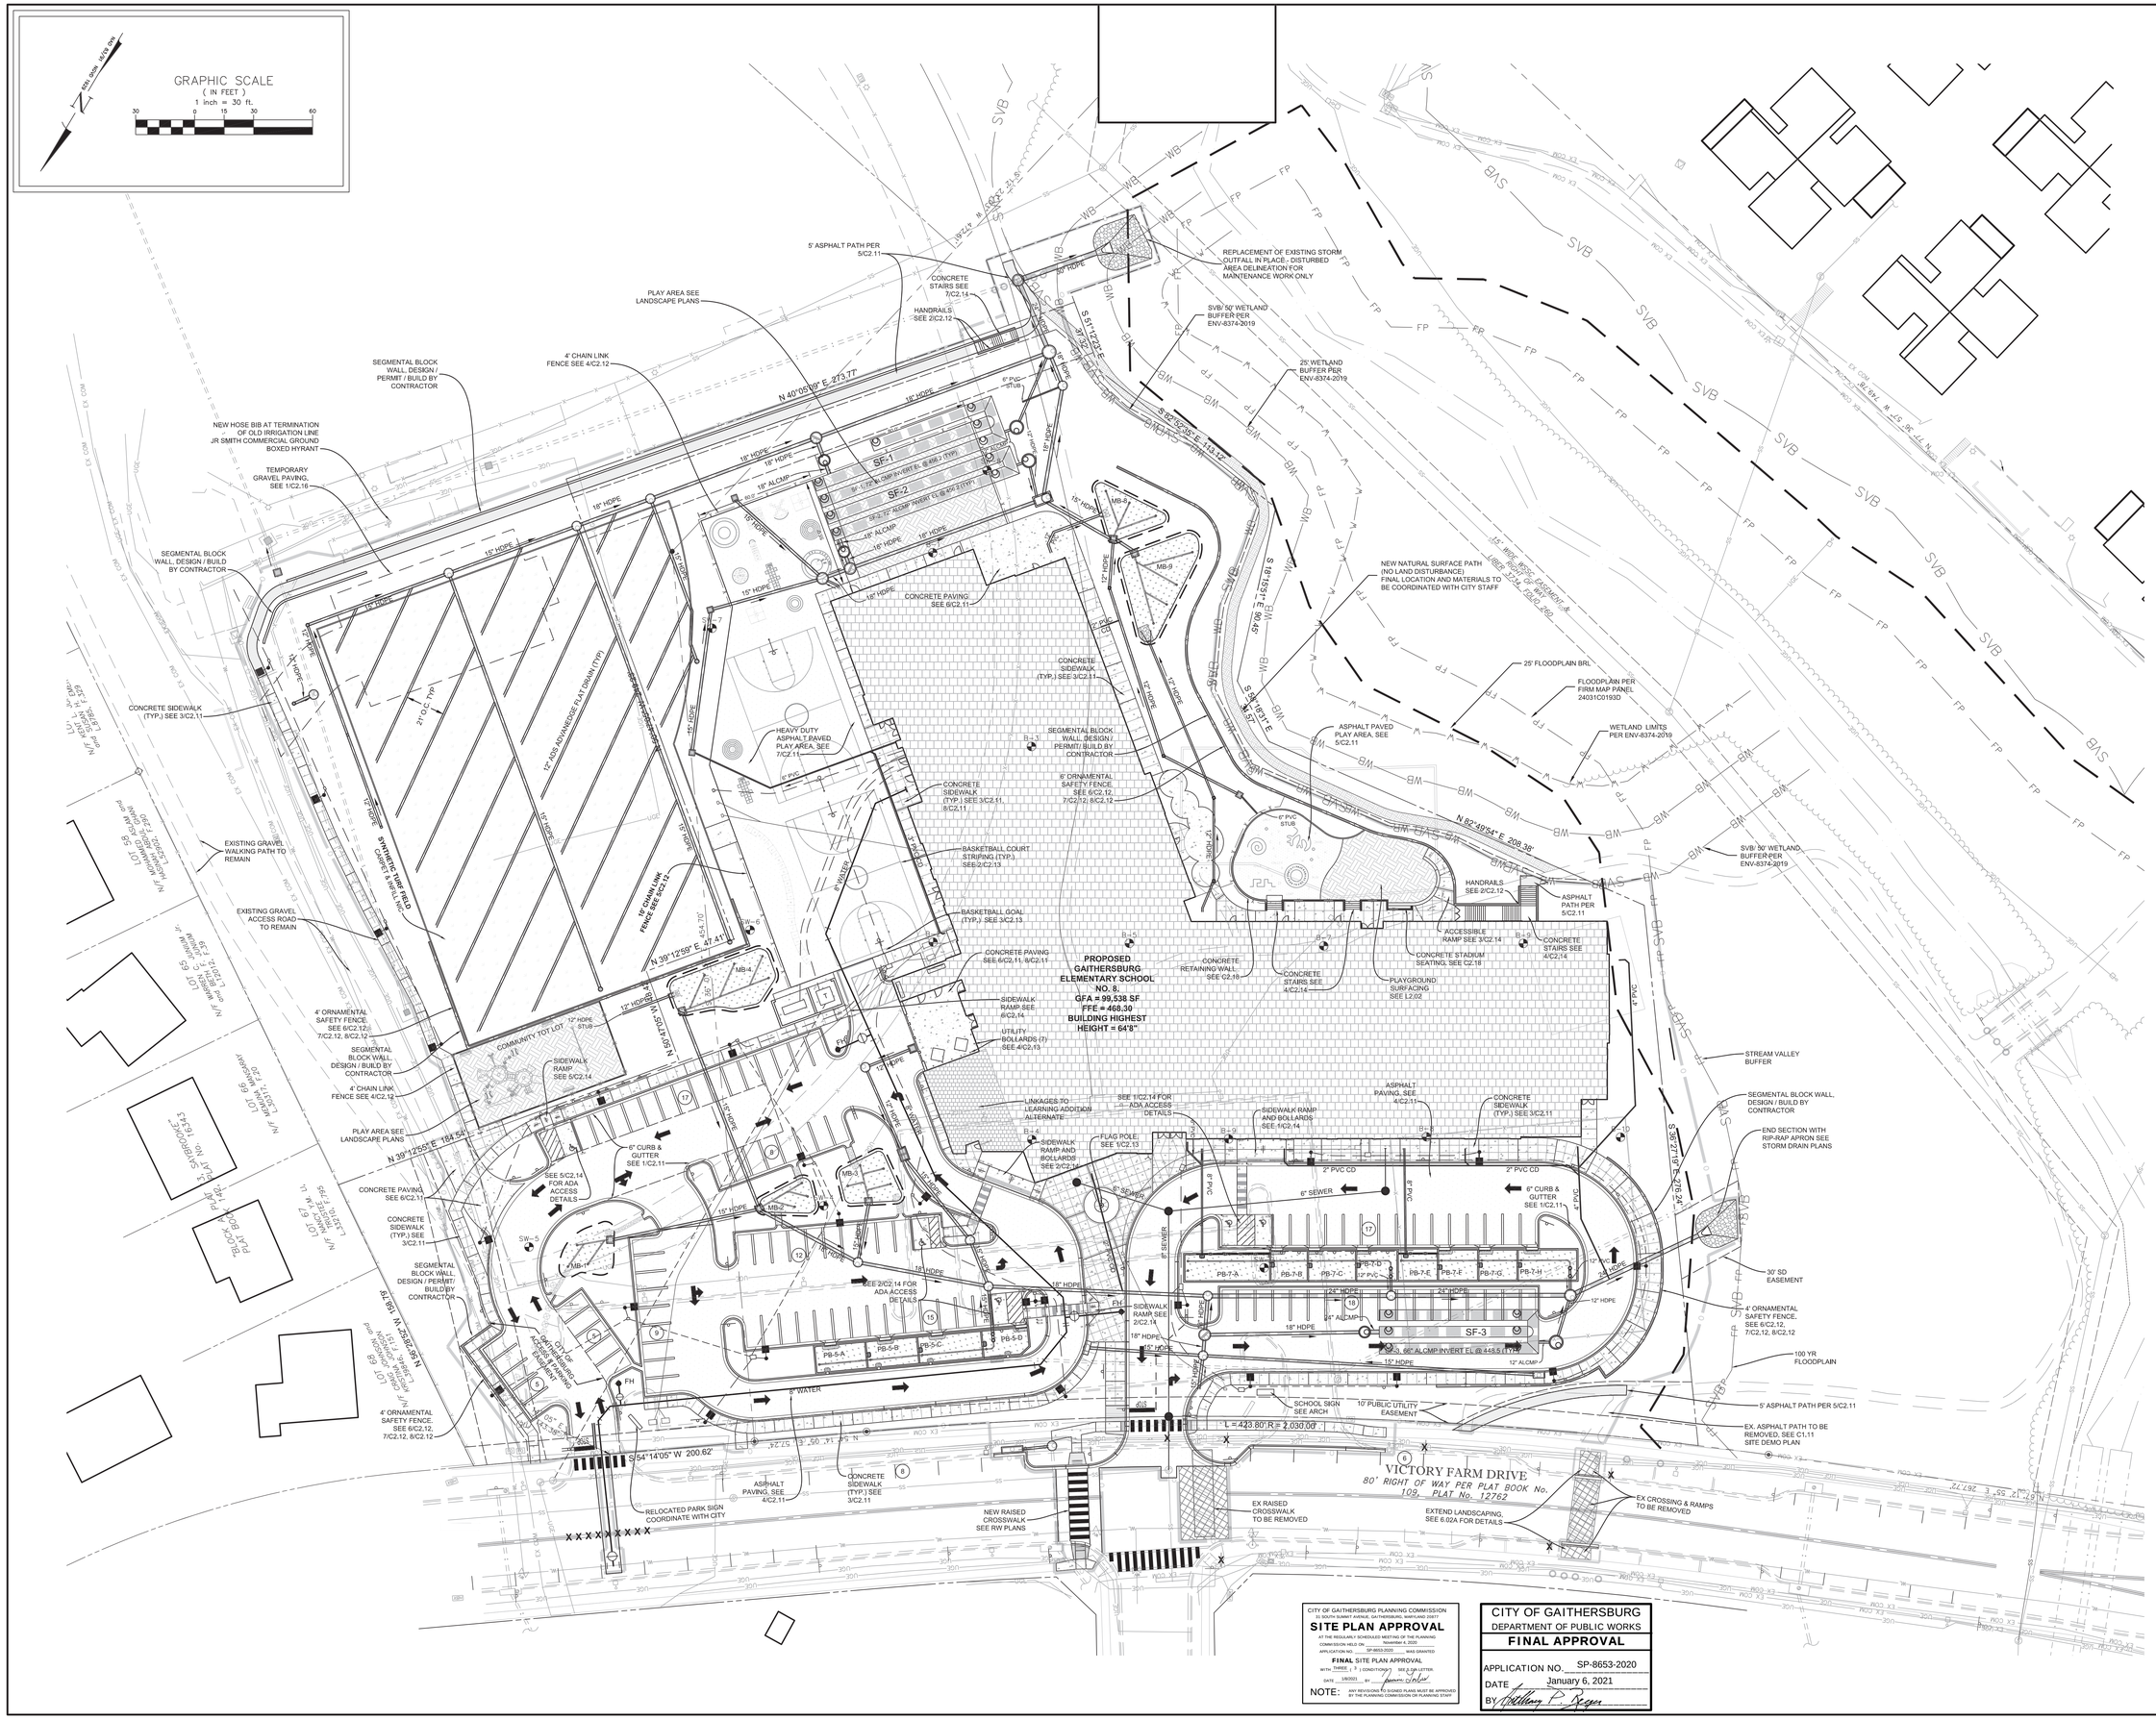

ARCHITECT

SEI SMOLEN • EMR • ILKOVITCH ARCHITECTS

9211 CORPORATE BLVD, SUITE 340
ROCKVILLE, MD 20850
301-770-0177(P) 301-330-3224(F)

CIVIL

MACRIS, HENDRICKS & GLASCOCK
9220 WIGHTMAN RD, SUITE 120
MONTGOMERY VILLAGE, MD 20886
301-670-0840(P)

STRUCTURAL

COMPREHENSIVE STRUCTURAL SOLUTIONS
9220 WIGHTMAN RD, SUITE 120
MONTGOMERY VILLAGE, MD 20886
240-200-5599(P)

MECH./ELECTRICAL/PLUMBING

JAMES POSEY ASSOCIATES
11155 RED RUN BLVD, SUITE 310
BALTIMORE, MD 21117
410-265-6100(P)

KITCHEN

NYIKOS-GARCIA FOODSERVICE DESIGN, INC
18219-A FLOWER HILL WAY
GAITHERSBURG, MD 20879
240-683-9530 (P)

SUSTAINABILITY

DOO CONSULTING, LLC
531 PICCADILLY ROAD
BALTIMORE, MD 21204
443-653-3792 (P)

CONSTRUCTION MANAGER

SKANSKA USA BUILDING INC.
700 KING FARM BLVD, SUITE 200
ROCKVILLE, MD 20850
301-795-3100 (P)

Professional Certification. I hereby certify that these documents were prepared or approved by me, and that I am a duly licensed Professional Engineer under the laws of the State of Maryland, License No.: 16905, Expiration Date: 4.21.2022.

PROFESSIONAL SEAL:

STATE OF MARYLAND · STEPHEN EDWARD CRUM · No. 16905 · PROFESSIONAL ENGINEER

Digitally signed by Stephen E. Crum
Date: 2021.01.08 12:47:28-05'00'

PRINTS ISSUED

NO:	DESCRIPTION:	DATE:
1	BID DOCUMENTS	10/21/2020
A	ADDENDUM #2	11/25/2020
A	ADDENDUM #3	12/01/2020
A	ADDENDUM #4	12/03/2020
5	CONFORMING SET	12/08/2020

TAX MAP FT62 WSSC 224NW09

PLAT 12762

9TH ELECTION DISTRICT
CITY OF GAITHERSBURG, MD

GAITHERSBURG CLUSTER ELEMENTARY SCHOOL #8

MONTGOMERY COUNTY PUBLIC SCHOOLS

SHEET TITLE:

SITE PLAN

PROJECT NO: 19007

DATE: 12/08/20

SCALE:

WORKING NORTH / TRUE NORTH

SHEET NO:

C2.01

I:\13211\dwg\SP_21_01.dwg, C2.01 - SITE PLAN, 1/4/2021 2:29:16 PM, Copyright © 2017 Macris, Hendricks & Glascock, P.A.