LIGHTING FIXTURE SCHEDULE

FIXTURE TYPE	DESCRIPTION	LAMP/LUMENS	MANUFACTURER	CATALOG NO.
AA	SINGLE UNIT, TYPE III DISTRIBUTION, POLE MOUNTED	LED / 4300	LITHONIA	DSXO-LED-P1-30K-T3M-MVOLT-RPA
AA3	SINGLE UNIT, TYPE III DISTRIBUTION, POLE MOUNTED	LED / 5500	LITHONIA	DSXO-LED-P2-30K-T3M-MVOLT-RPA
AA3H	SINGLE UNIT, TYPE III DISTRIBUTION, HOUSE SIDE SHIELD, POLE MOUNTED	LED / 5500	LITHONIA	DSXO-LED-P2-30K-T3M-MVOLT-RPA, DSXOHS-20C-U
AA4	SINGLE UNIT, TYPE IV DISTRIBUTION, POLE MOUNTED	LED / 5500	LITHONIA	DSXO-LED-P2-30K-T4M-MVOLT-RPA
AA4H	SINGLE UNIT, TYPE IV DISTRIBUTION, HOUSE SIDE SHIELD, POLE MOUNTED	LED / 5500	LITHONIA	DSXO-LED-P2-30K-T4M-MVOLT-RPA, DSXOHS-20C-U
BB	FULL CUTOFF, WALL MOUNTED, TYPE IV DISTRIBUTION	LED / 3000	MCGRAW-EDISON	IST-AF-450-LED-E1-T4W-7030

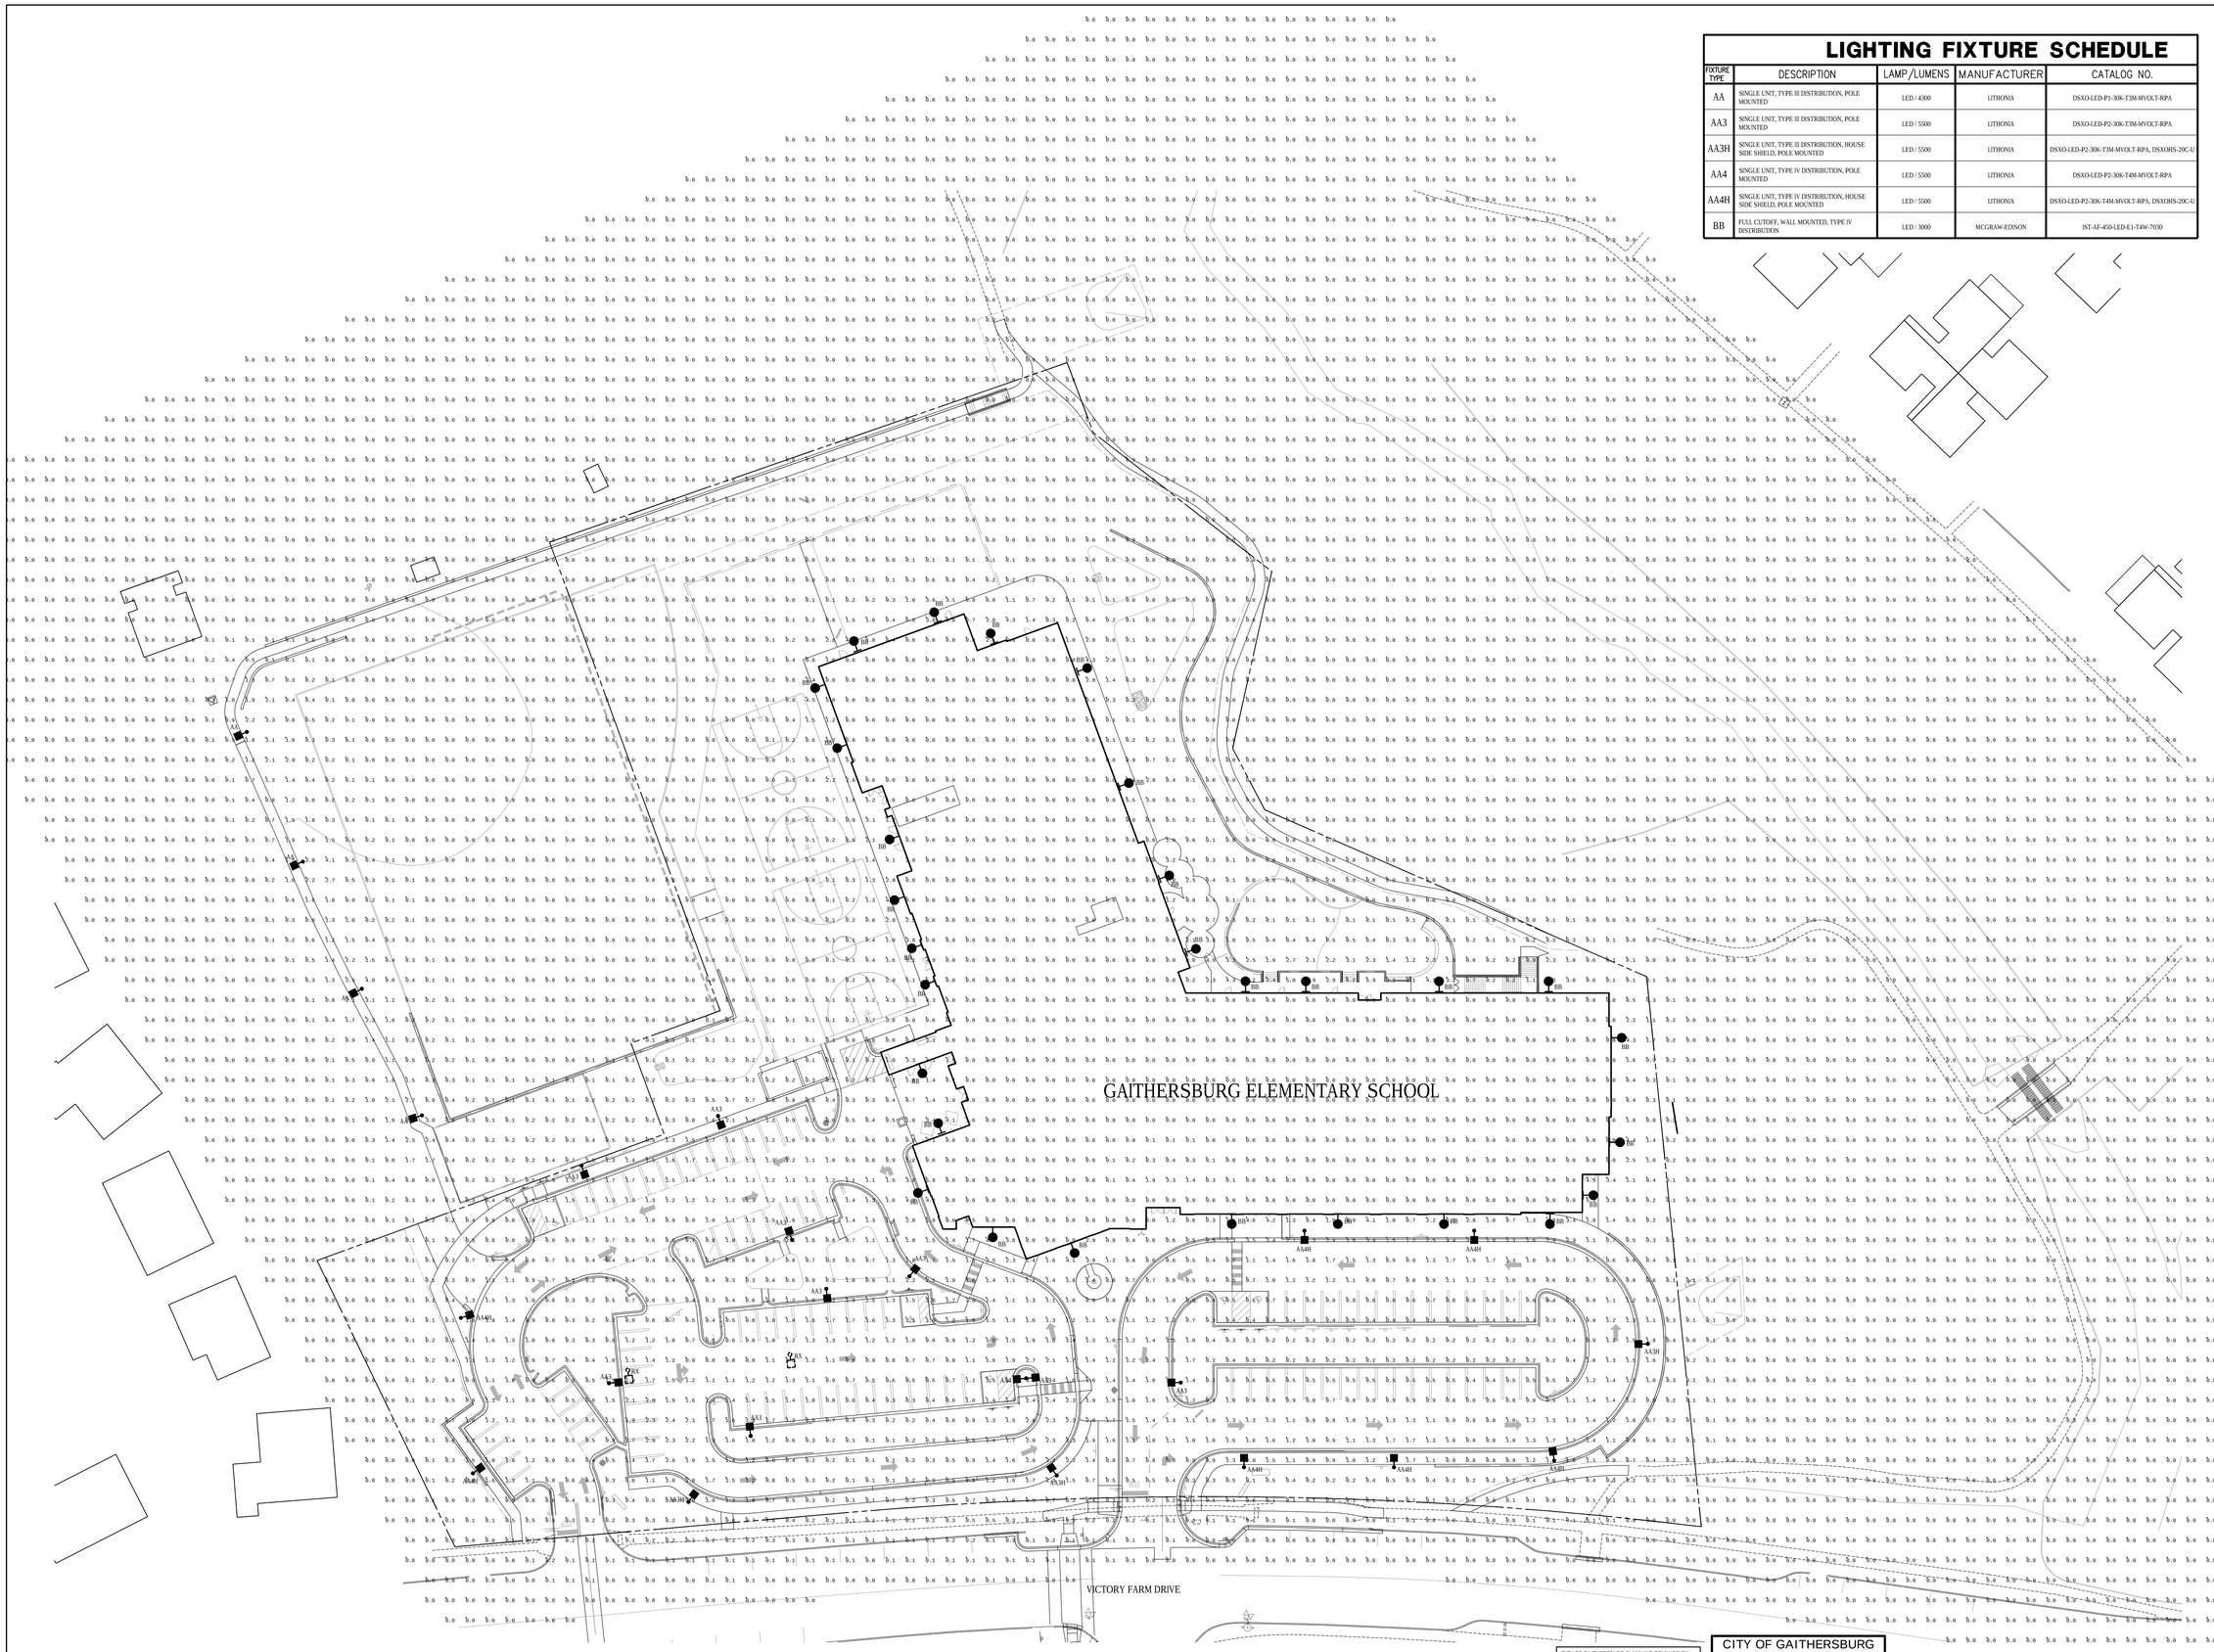

1 LC-1 SITE PLAN PHOTOMETRICS
SCALE: 1" = 30'-0"

NORTH

CITY OF GAITHERSBURG PLANNING COMMISSION
31 SOUTH SUMMIT AVENUE, GAITHERSBURG, MARYLAND 20877
SITE PLAN APPROVAL
AT THE REGULARLY SCHEDULED MEETING OF THE PLANNING COMMISSION HELD ON _____ November 4, 2020 _____
APPLICATION NO. SP-8653-2020 _____ WAS GRANTED
FINAL SITE PLAN APPROVAL
WITH THREE (3) CONDITIONS SEE ATTACHED LETTER.
DATE 11/17/20 BY _____
NOTE: ANY REVISIONS TO SIGNED PLANS MUST BE APPROVED BY THE PLANNING COMMISSION OR PLANNING STAFF

CITY OF GAITHERSBURG
DEPARTMENT OF PUBLIC WORKS
FINAL APPROVAL
APPLICATION NO. SP-8653-2020
DATE January 6, 2021
BY _____

30 15 0 30 60
SCALE: 1" = 30'-0"

ARCHITECT

SEI SMOLEN • EMR • ILKOVITCH ARCHITECTS
9211 CORPORATE BLVD, SUITE 340
ROCKVILLE, MD 20850
301-770-0177(P) 301-330-3224(F)

CIVIL

MACRIS, HENDRICKS & GLASSCOCK
9220 WIGHTMAN RD, SUITE 120
MONTGOMERY VILLAGE, MD 20886
301-670-0840(P)

STRUCTURAL

COMPREHENSIVE STRUCTURAL SOLUTIONS
9220 WIGHTMAN RD, SUITE 120
MONTGOMERY VILLAGE, MD 20886
240-200-5599(P)

MECH./ELECTRICAL/PLUMBING

JAMES POSEY ASSOCIATES
11155 RED RUN BLVD, SUITE 310
BALTIMORE, MD 21117
410-265-6100(P)

KITCHEN

NYIKOS-GARCIA FOODSERVICE DESIGN, INC
18219-A FLOWER HILL WAY
GAITHERSBURG, MD 20879
240-683-9530 (P)

SUSTAINABILITY

DOO CONSULTING, LLC
531 PICCADILLY ROAD
BALTIMORE, MD 21204
443-653-3792 (P)

CONSTRUCTION MANAGER

Professional Certification. I hereby certify that these documents were prepared or approved by me, and that I am a duly licensed professional engineer under the laws of the state of Maryland, License No. 24861, Expiration date: 02-24-2022.

PROJECT NO.: 7175-19

PROFESSIONAL SEAL:

STATE OF MARYLAND · TIMOTHY M. KEFFER · No. 24861 · PROFESSIONAL ENGINEER

PRINTS ISSUED

NO:	DESCRIPTION:	DATE:

GAITHERSBURG CLUSTER ELEMENTARY SCHOOL #8

MONTGOMERY COUNTY PUBLIC SCHOOLS

SHEET TITLE:
SITE LIGHTING PHOTOMETRIC PLAN

PROJECT NO: 19007
DATE: 10/06/20
SCALE:

WORKING NORTH

SHEET NO:
LC-1

© 2020 James Posey Associates, Inc.