Mayor and City Council
X-9510-2023
Exhibit #46

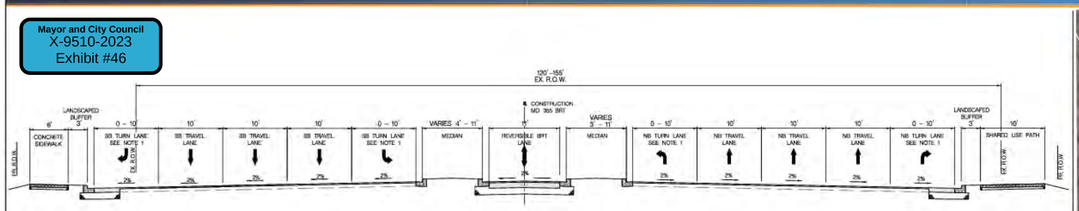

TYPICAL SECTION
SEGMENT 4
REVERSIBLE MEDIAN BRT LANES

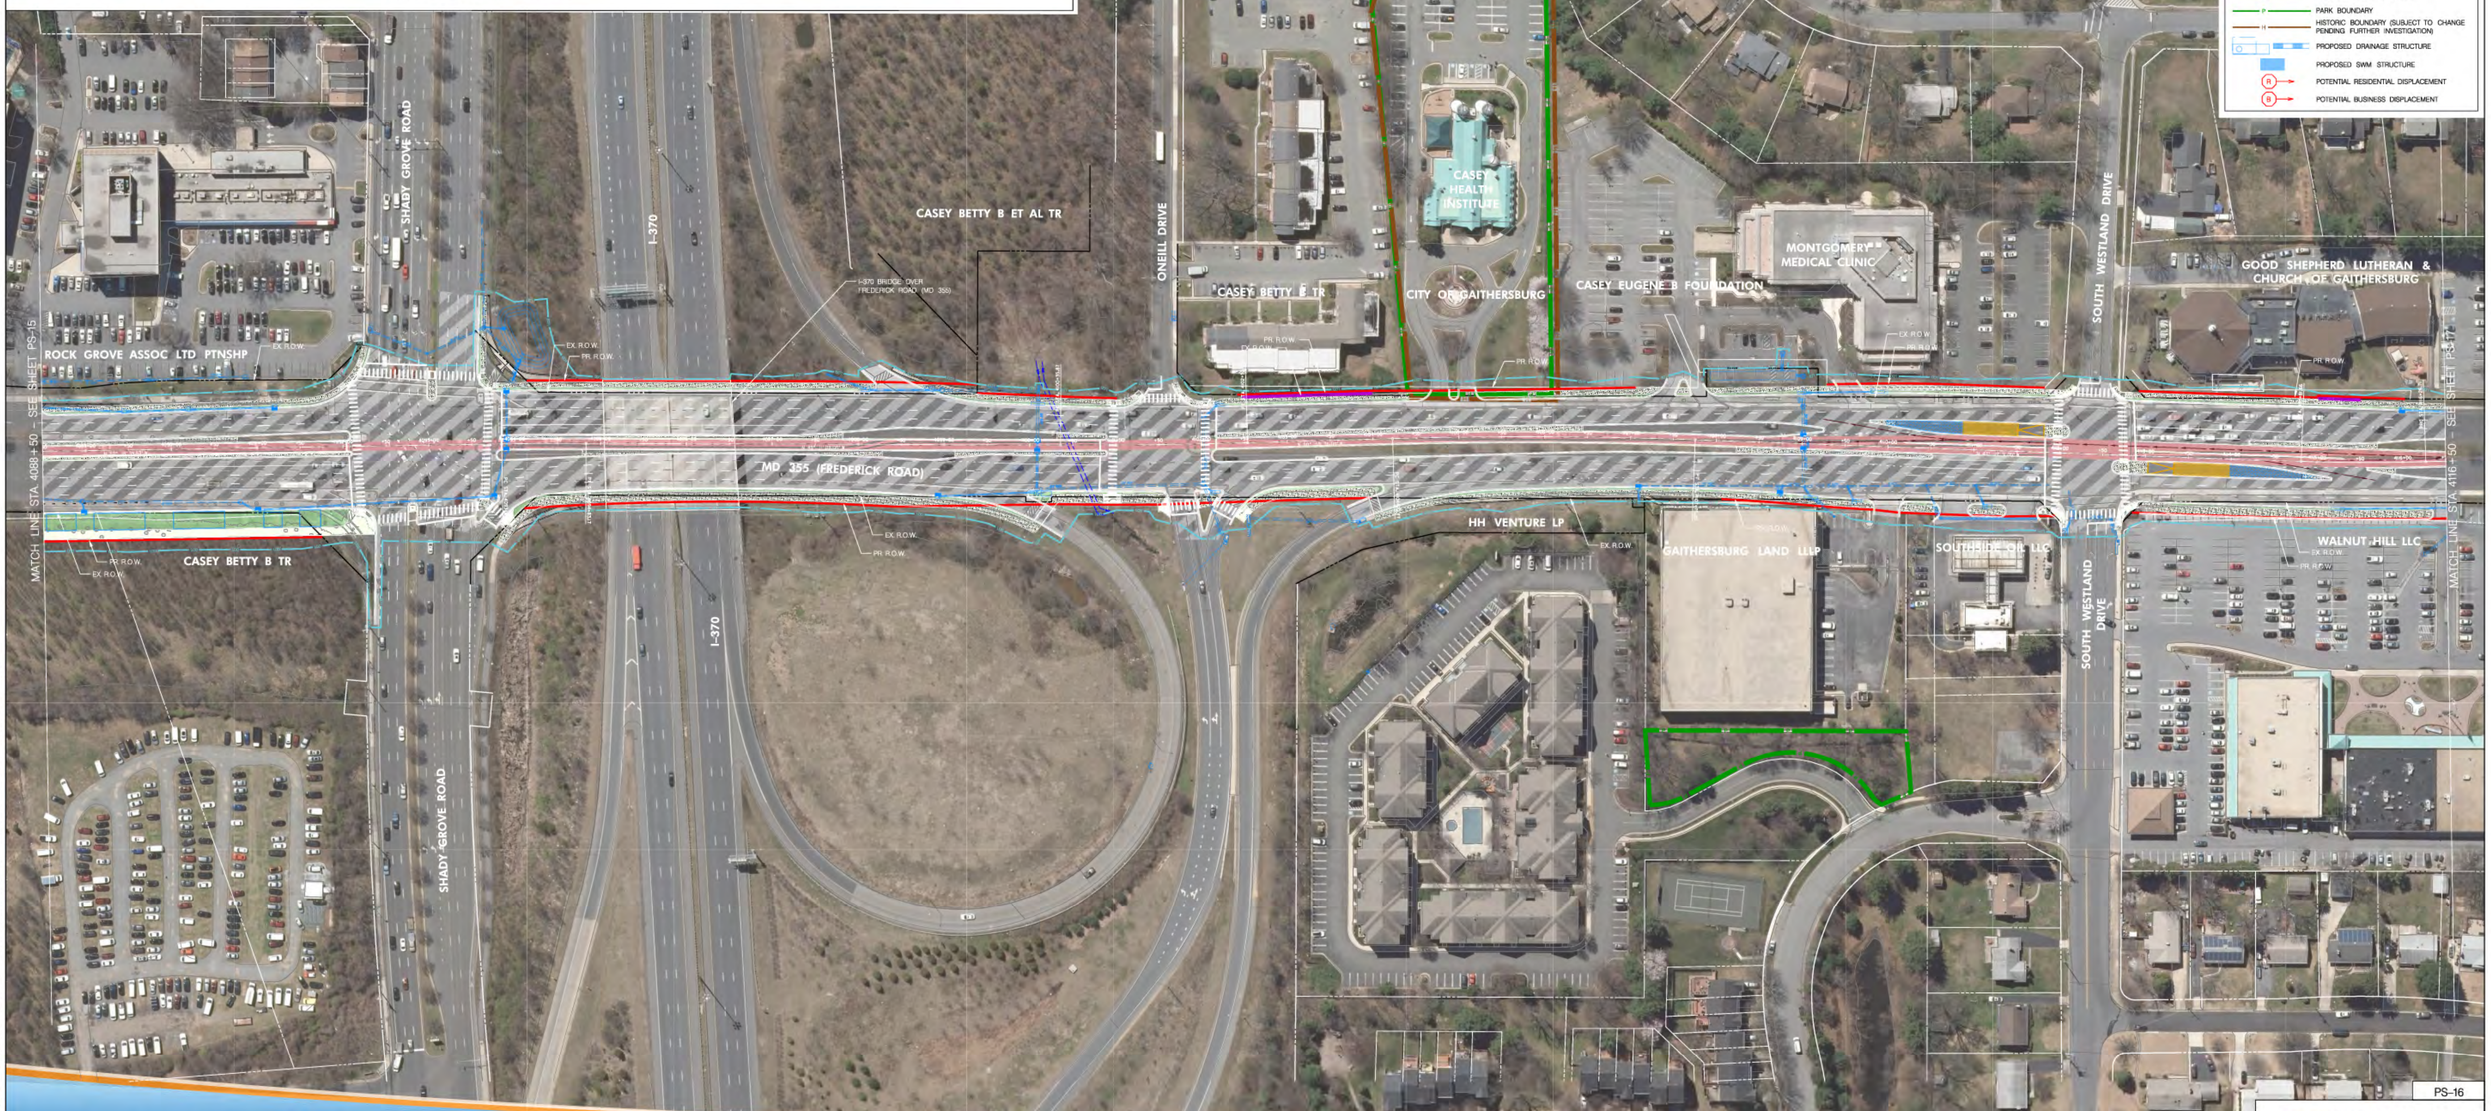

FLASH MD 355 BRT

MCDOT
Montgomery County Department of Transportation

Stantec
6110 FROST PLACE,
LAUREL, MARYLAND 20707
(301) 982-2800
www.stantec.com

PS-16

MD 355 BUS RAPID TRANSIT (BRT)
DISPLAY 16

SEGMENT 4

SCALE : 1" = 50'
DATE : APRIL 2022
PROJECT NO. : 502005
SHEET 16 OF 27

5/16/2022
pw:\\stantec-pw.bentley.com:pw-02\Documents\320262\306\700 CADD\702 Civil\Displays\Version 2\pw0-0016_355NDBRT.dgn

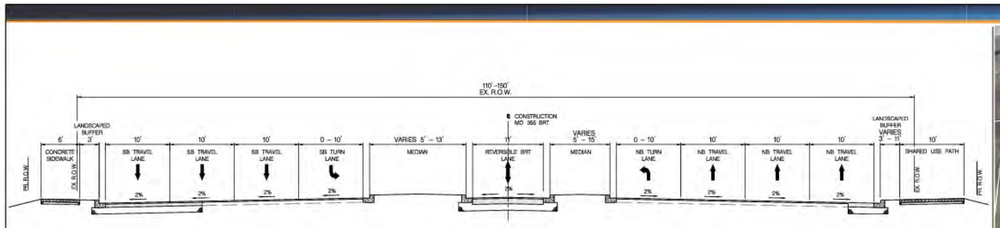

TYPICAL SECTION
SEGMENT 4
REVERSIBLE MEDIAN BRT LANES

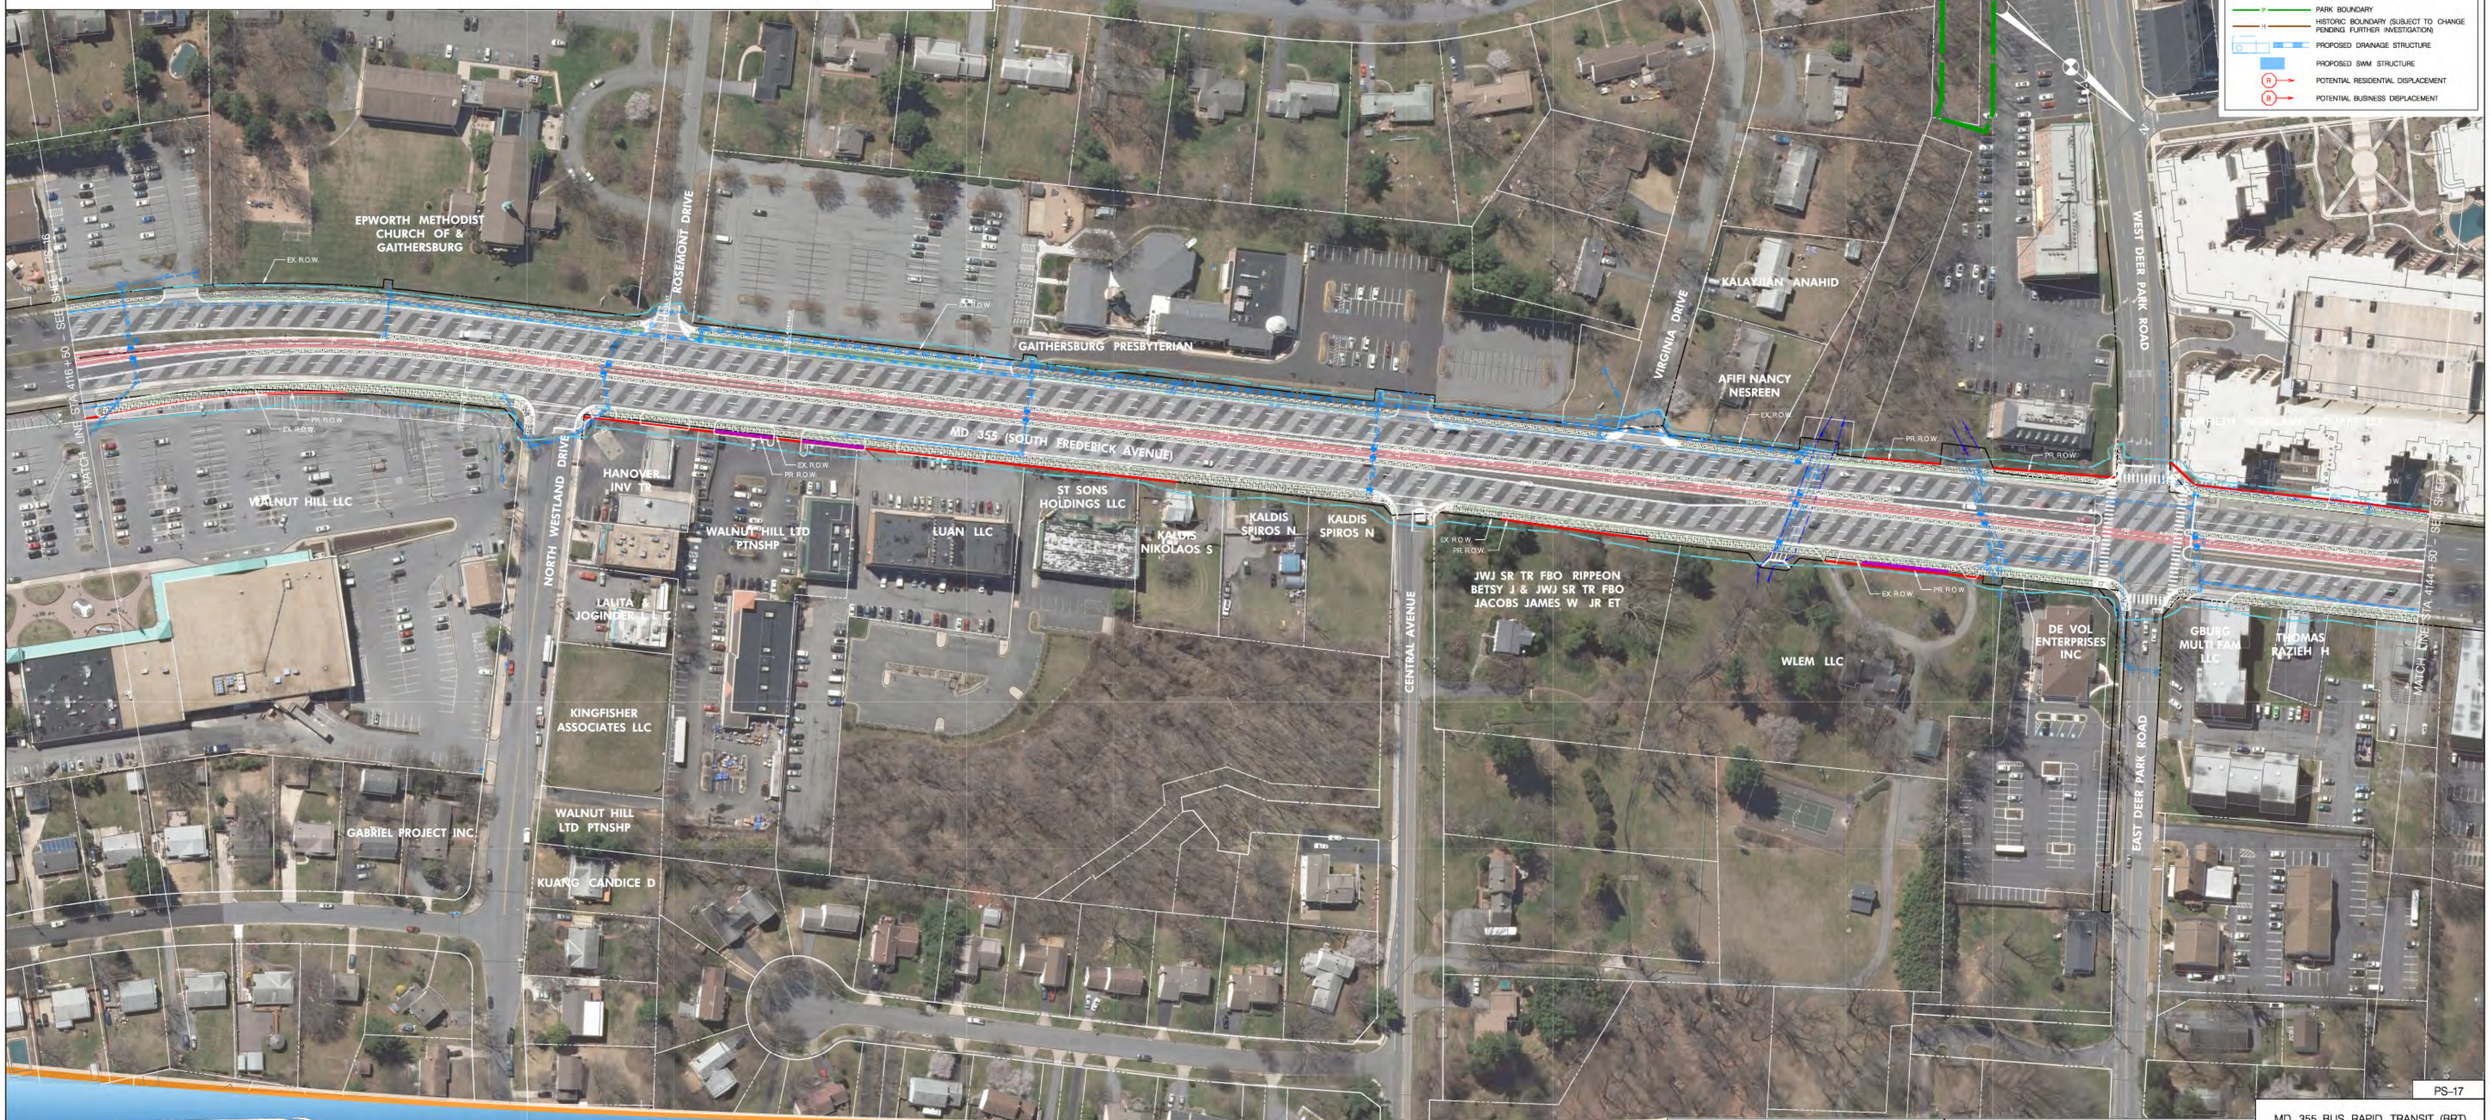

FLASH MD 355 BRT

MCDOT
Montgomery County Department of Transportation

Stantec
6110 FROST PLACE,
LAUREL, MARYLAND 20707
(301) 982-2800
www.stantec.com

PS-17

MD 355 BUS RAPID TRANSIT (BRT)
DISPLAY 17

SEGMENT 4

SCALE : 1" = 50' DATE : APRIL 2022

PROJECT NO. : 502005 SHEET 17 OF 27

5/16/2022
pw:\\stantec-sc-pw.bentley.com:pw01\Documents\320620105\T20 CADD\T02 Civil\Displays\Version 2\pw0-0007_355MDBRT.dgn