Joint Hearing - MCC & PC
Z-9444-2022
Ex 109

PRELIMINARY NOT FOR CONSTRUCTION

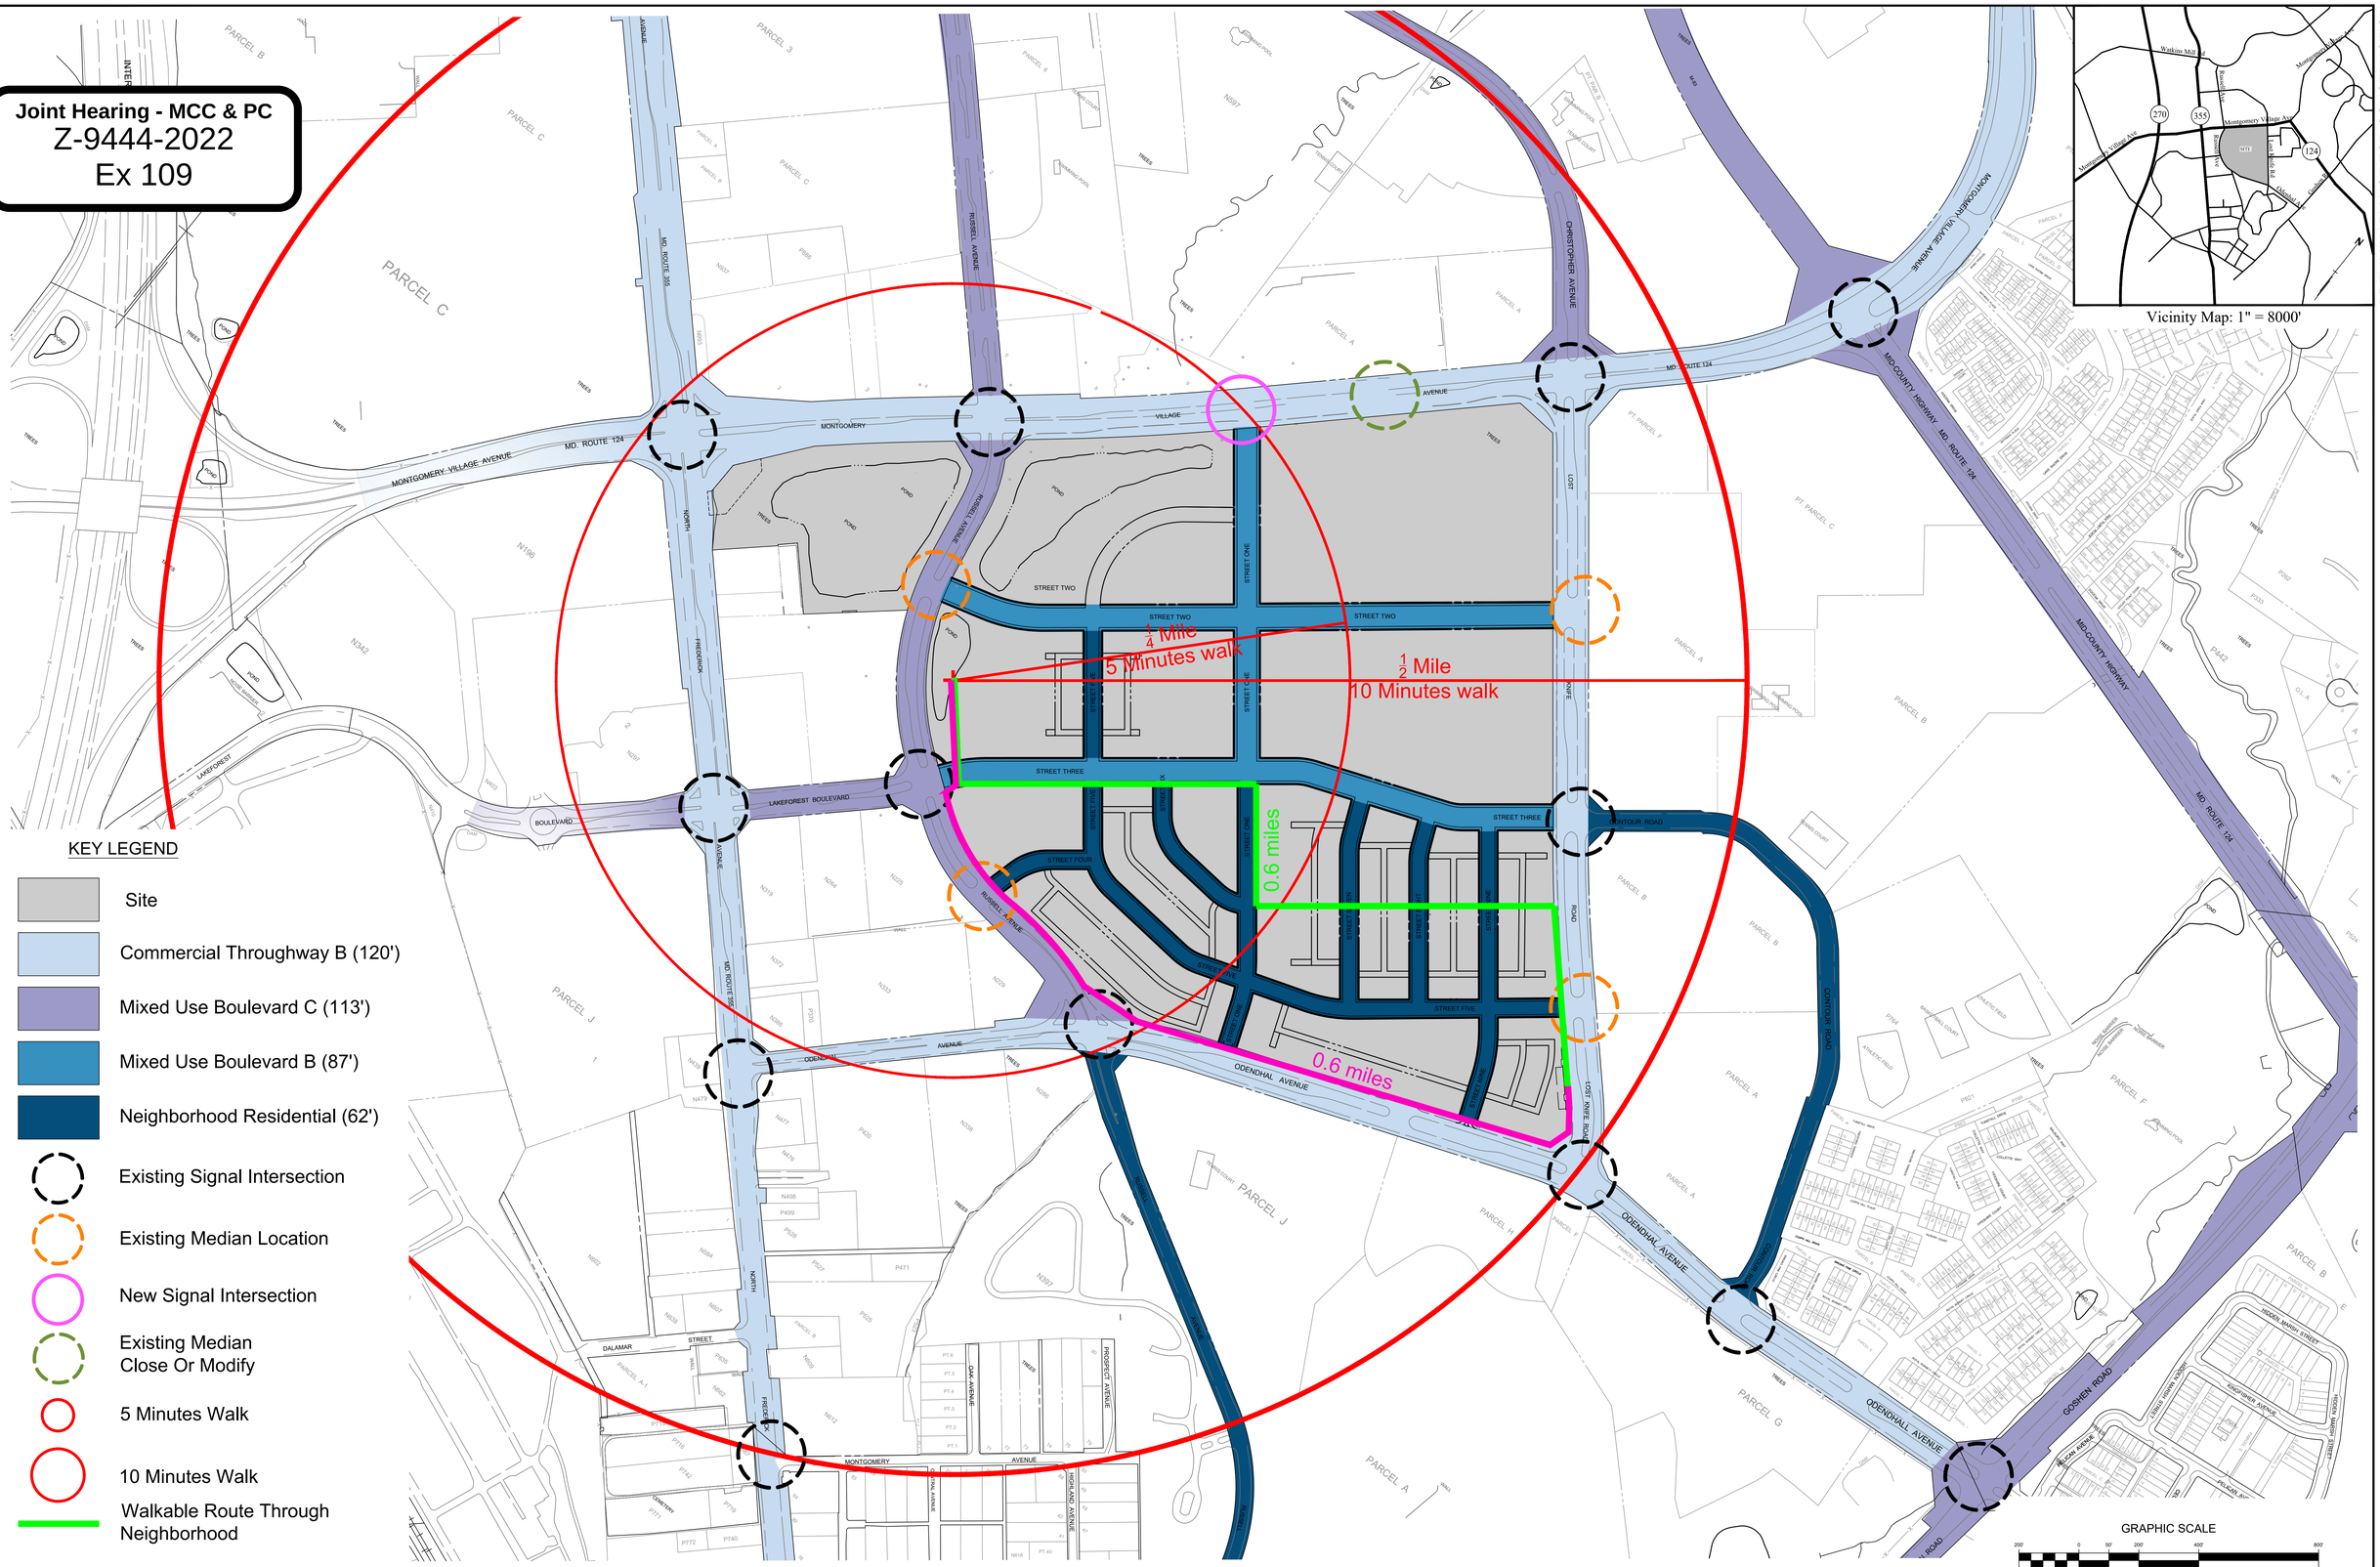

REVISION	DATE	REVISION	DATE	REVISION	DATE

The Traffic Group
SELZER GURVITCH Attorneys at Law
WRS INC REAL ESTATE INVESTMENTS
METROCOLOGY, INC.

ACCESS POINTS
LAKEFOREST
CITY OF GAITHERSBURG

RODGERS CONSULTING
19847 Century Boulevard, Suite 200, Germantown, Maryland 20874
Ph: 301.948.4700 Fx: 301.948.6256 www.rodgers.com

	BY	DATE
BASE DATA		
DESIGNED		
DRAWN		
REVIEWED		
RODGERS CONTACT:		
RELEASE FOR		
BY	DATE	

NEIGHBORHOOD WALKING
EXHIBIT BLOCK F
02/16/2023

SCALE: 1" = 200'
JOB No. 1315A2
DATE: FEB., 2023
SHEET No. OF

N:\MD-Montgomery-City of Gaithersburg\Lake Forest Mall\autocad\Rcd Plans\Exhibits\Pedestrian Green Concept\Pedestrian Circulation-Access Points.dwg Lot F1 5-10 Feb 09, 2023, 11:50am